DIALOG

ISSUED FOR

1	2021-08-03	DEVELOPMENT PERMIT
2	2021-10-05	DP RESUBMISSION
3	2021-10-22	DP RESUBMISSION 2

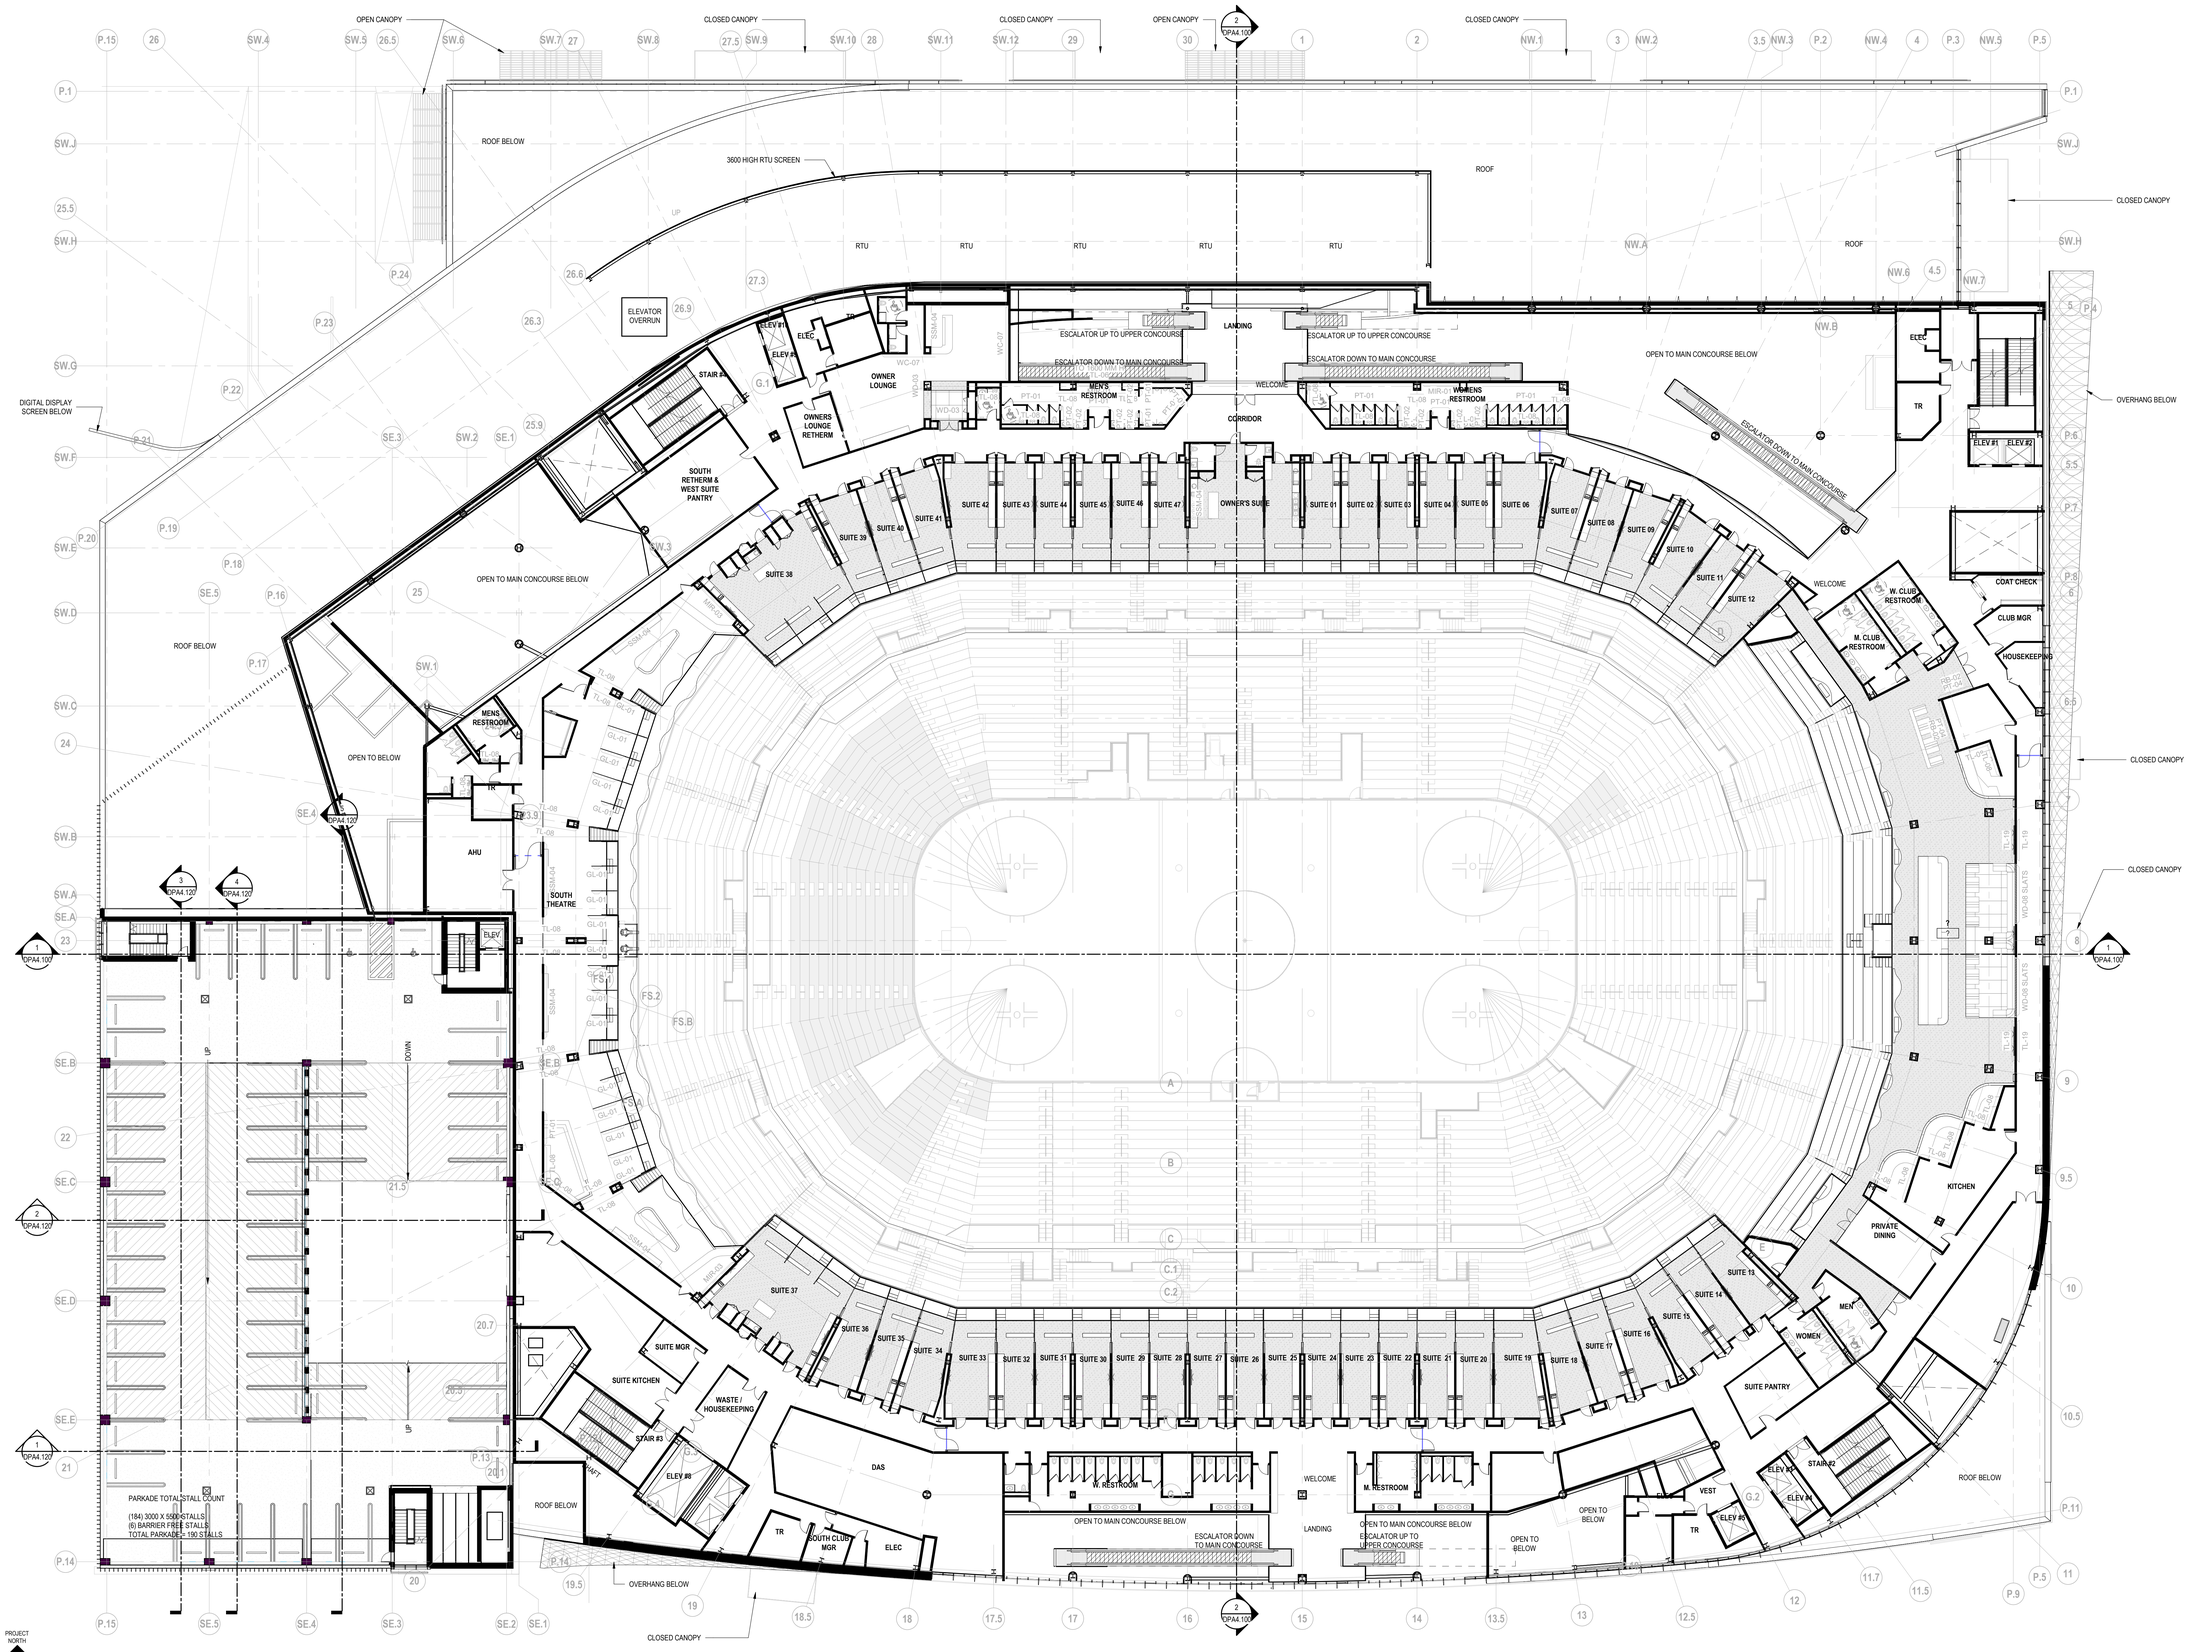

PROJECT NORTH

TRUE NORTH

1 / DPA2.400 — 04 - PREMIUM LEVEL

SCALE: 1 : 200

CALGARY EVENT CENTRE

519 - 12th AVE SE, CALGARY, AB

PREMIUM LEVEL - OVERALL FLOOR PLAN

DPA2.400

PLOT DATE: 10/22/2021 10:13:46 PM

DIALOG

o h+k

ISSUED FOR

1	2021-08-03	DEVELOPMENT PERMIT
2	2021-10-05	DP RESUBMISSION
3	2021-10-22	DP RESUBMISSION 2

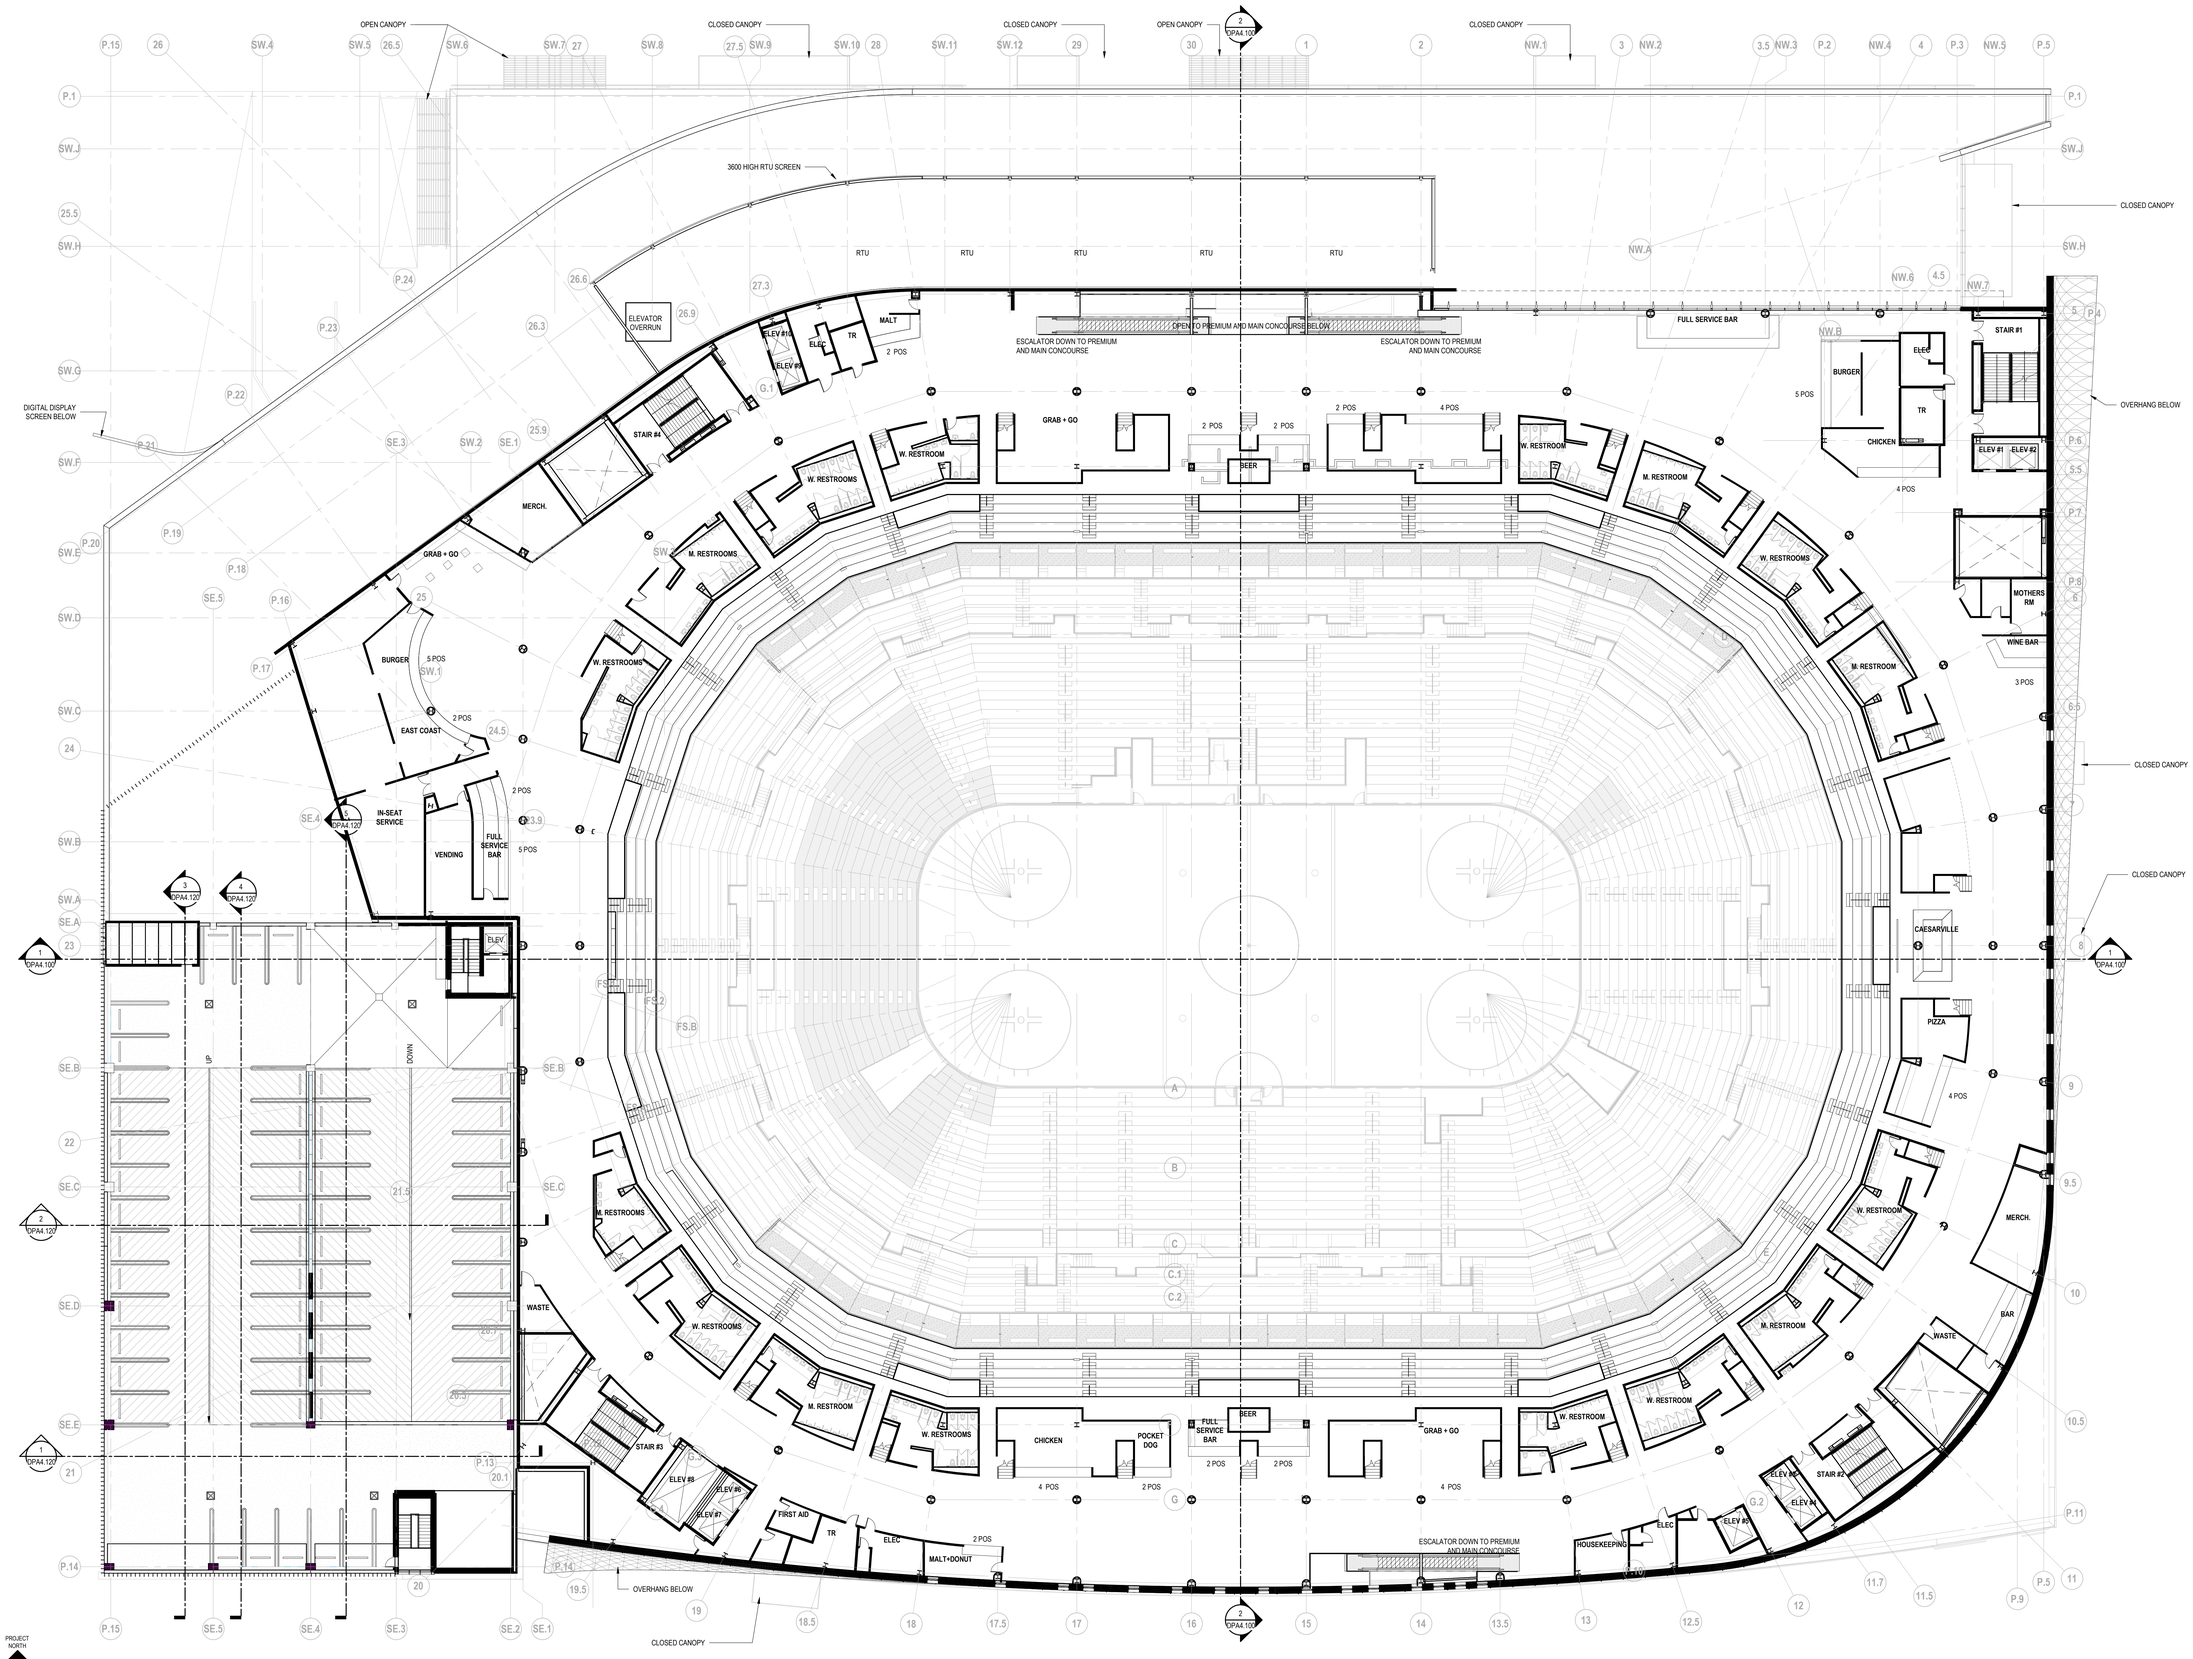

PROJECT NORTH

TRUE NORTH

1 DPA2.500

05 - UPPER CONCOURSE

SCALE: 1 : 200

ROBERT A.F. ADAMSON
REGISTERED ARCHITECT
ALBERTA

CALGARY EVENT CENTRE

519 - 12th AVE SE, CALGARY, AB

UPPER CONCOURSE - OVERALL FLOOR PLAN

DPA2.500

PLOT DATE: 10/22/2021 10:14:16 PM

DIALOG

ISSUED FOR

1	2021-08-03	DEVELOPMENT PERMIT
2	2021-10-05	DP RESUBMISSION
3	2021-10-22	DP RESUBMISSION 2

OPEN CANOPY
CLOSED CANOPY
3600 HIGH RTU SCREEN
RTU
ELEVATOR OVERRUN
DIGITAL DISPLAY SCREEN BELOW
PARKADE BELOW
OVERHANG BELOW
OPEN TO UPPER CONCOURSE BELOW
OPEN TO BELOW

PROJECT NORTH
TRUE NORTH

05.5 - UPPER BOWL
SCALE: 1 : 200

CALGARY EVENT CENTRE

519 - 12th AVE SE, CALGARY, AB

UPPER BOWL - OVERALL FLOOR PLAN

DPA2.550

PLOT DATE: 10/21/2021 6:35:26 PM

DIALOG

ISSUED FOR

1	2021-08-03	DEVELOPMENT PERMIT
2	2021-10-05	DP RESUBMISSION
3	2021-10-22	DP RESUBMISSION 2

OPEN CANOPY
CLOSED CANOPY
CLOSED CANOPY
OPEN CANOPY
CLOSED CANOPY
CLOSED CANOPY
DIGITAL DISPLAY SCREEN BELOW
OVERHANG BELOW
CLOSED CANOPY
CLOSED CANOPY
OVERHANG BELOW
CLOSED CANOPY
OPEN TO UPPER CONCOURSE BELOW
OPEN TO UPPER CONCOURSE BELOW
OPEN TO MAIN CONCOURSE BELOW
ELEVATOR OVERRUN
STAIR #4
OPEN
ELEC
ELEV #1
ELEV #2
TR
BAR
WEST BALCONY
CLUB MDR OFFICE
ELEC
TR
STAIR #1
ELEV #1
ELEV #2
CIRC
PANTRY
AHU
COOLING TOWERS
SPOTLIGHT PLATFORM
ELECT / AV
SPOTLIGHT PLATFORM
ELECT / AV
SPOTLIGHT PLATFORM
CATWALK
SCOREBOARD
SPOTLIGHT PLATFORM
SPOTLIGHT PLATFORM
HOISTING PLATFORM/ ELECT.
CATWALK
OPEN TO BELOW
AHU
ELECT / AV
ELECT / AV
SPOTLIGHT PLATFORM
SPOTLIGHT PLATFORM
SPOTLIGHT PLATFORM
WRITING PRESS
STAIR #3
WRITING PRESS
PRESS
WOMEN
MEN
TR
ELEC
ELEV #8
ELEV #9
ELEV #7
VAV AHU
NHL HITS
SECONDARY VPCR
STUDIO
EDIT SUITE
STREAMING VPCR
EDIT SUITE
WORK / STORAGE
EDIT SUITE
CER / SMTR
ELEC
TR
ELEV #5
ELEV #6
STAIR #2
CIRC
MAIN VPCR
OVERHANG BELOW
CLOSED CANOPY

| | | |

DIALOG

o h+k

ISSUED FOR

1	2021-08-03	DEVELOPMENT PERMIT
2	2021-10-05	DP RESUBMISSION
3	2021-10-22	DP RESUBMISSION 2

OPEN CANOPY
CLOSED CANOPY
CLOSED CANOPY
OPEN CANOPY
CLOSED CANOPY
2 DPA4.100
2 DPA4.007
NW
3600 HIGH RTU SCREEN
ROOF BELOW
UP
RTU
RTU
RTU
RTU
RTU
HIGH ROOF PARAPET
CLOSED CANOPY
ROOF BELOW
ELEVATOR OVERRUN
DIGITAL DISPLAY SCREEN BELOW
OVERHANG BELOW
GUTTER
HIGH ROOF PARAPET
STEEP SLOPE ROOF SYSTEM
LOW ROOF PARAPET
CLOSED CANOPY
CLOSED CANOPY
1 DPA4.007
1 DPA4.100
LOW SLOPE ROOF SYSTEM BELOW
OPEN
ROOF BELOW
2 DPA2.150
5 DPA4.120
3 DPA4.120
4 DPA4.120
3 DPA2.150
SLOPE
SLOPE
SLOPE
SLOPE
SIGNAGE
1 DPA4.100
4 DPA2.150
2 DPA4.120
1 DPA4.120
STEEP SLOPE ROOF SYSTEM
ROOF BELOW
GUTTER
HIGH ROOF PARAPET
ROOF BELOW
LOW SLOPE ROOF SYSTEM BELOW
LOW ROOF PARAPET
OVERHANG BELOW
CLOSED CANOPY
2 DPA4.007
2 DPA4.100
PROJECT NORTH
TRUE NORTH
1 DPA2.700
07 - ROOF LEVEL
SCALE: 1 : 200

ROBERT A.F. ADAMSON
REGISTERED
ARCHITECT
ALBERTA

CALGARY EVENT CENTRE

519 - 12th AVE SE, CALGARY, AB

ROOF - OVERALL FLOOR PLAN

DPA2.700

PLOT DATE: 10/21/2021 6:36:22 PM